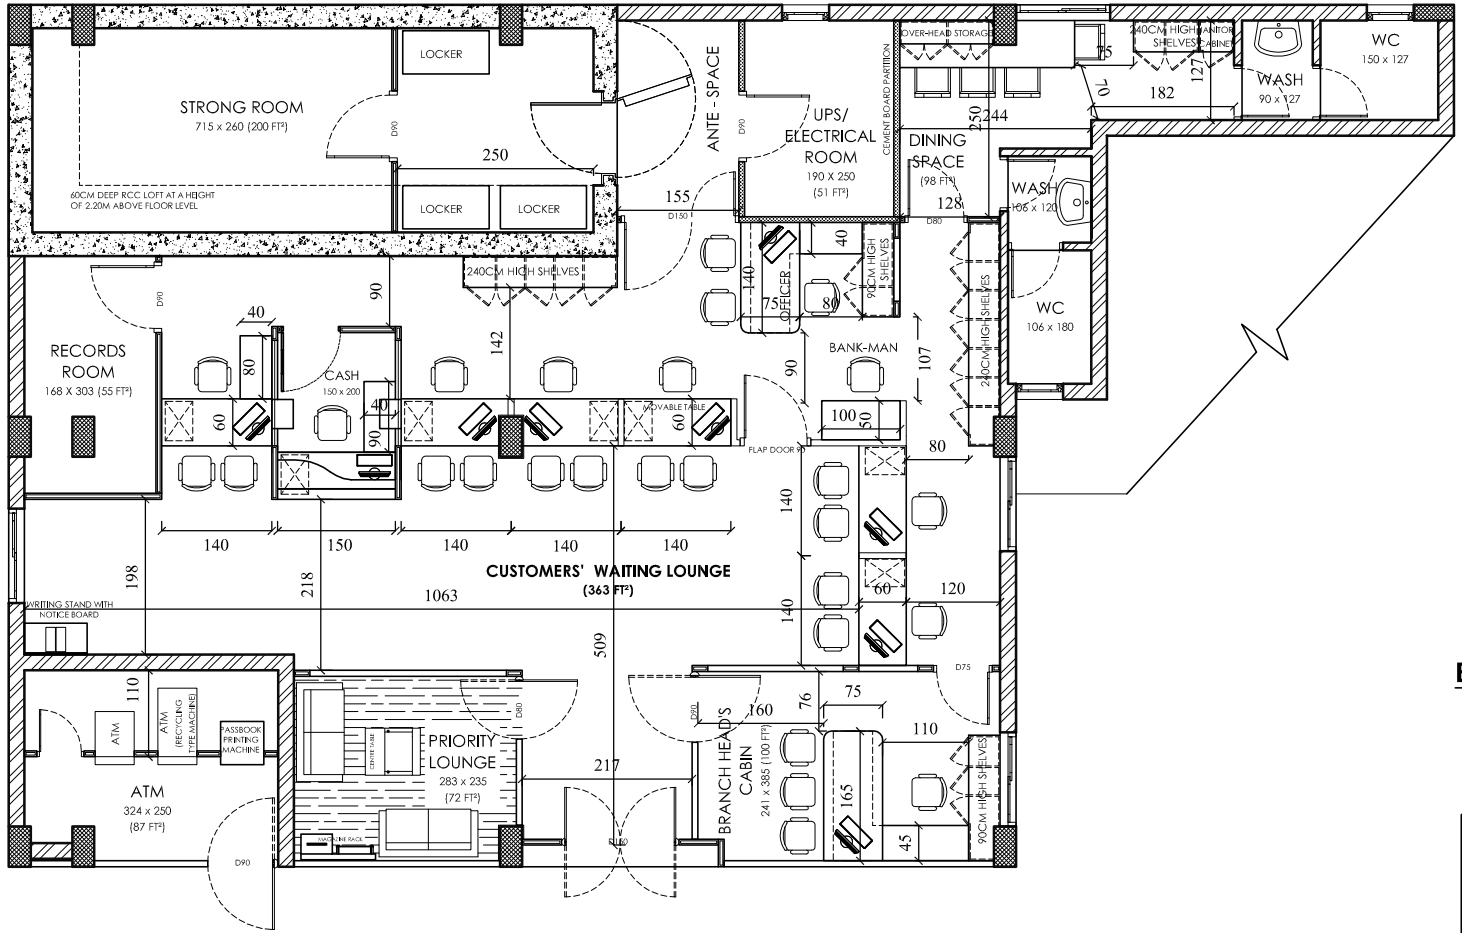

BALUSSERY - KOZHIKODE

BRANCH ON GROUND FLOOR

PROJECT

PROPOSED LAYOUT OF KARAPARAMBA BRANCH

(ALTERNATE PREMISES)

OF BANK OF BARODA

DATE : 12/03/2024	SCALE 1:100

ALL DIMENSIONS ARE IN CMS.

Architectural Designer

S H A H I D & A S S O C I A T E S
Architects and Engineers
CALICUT